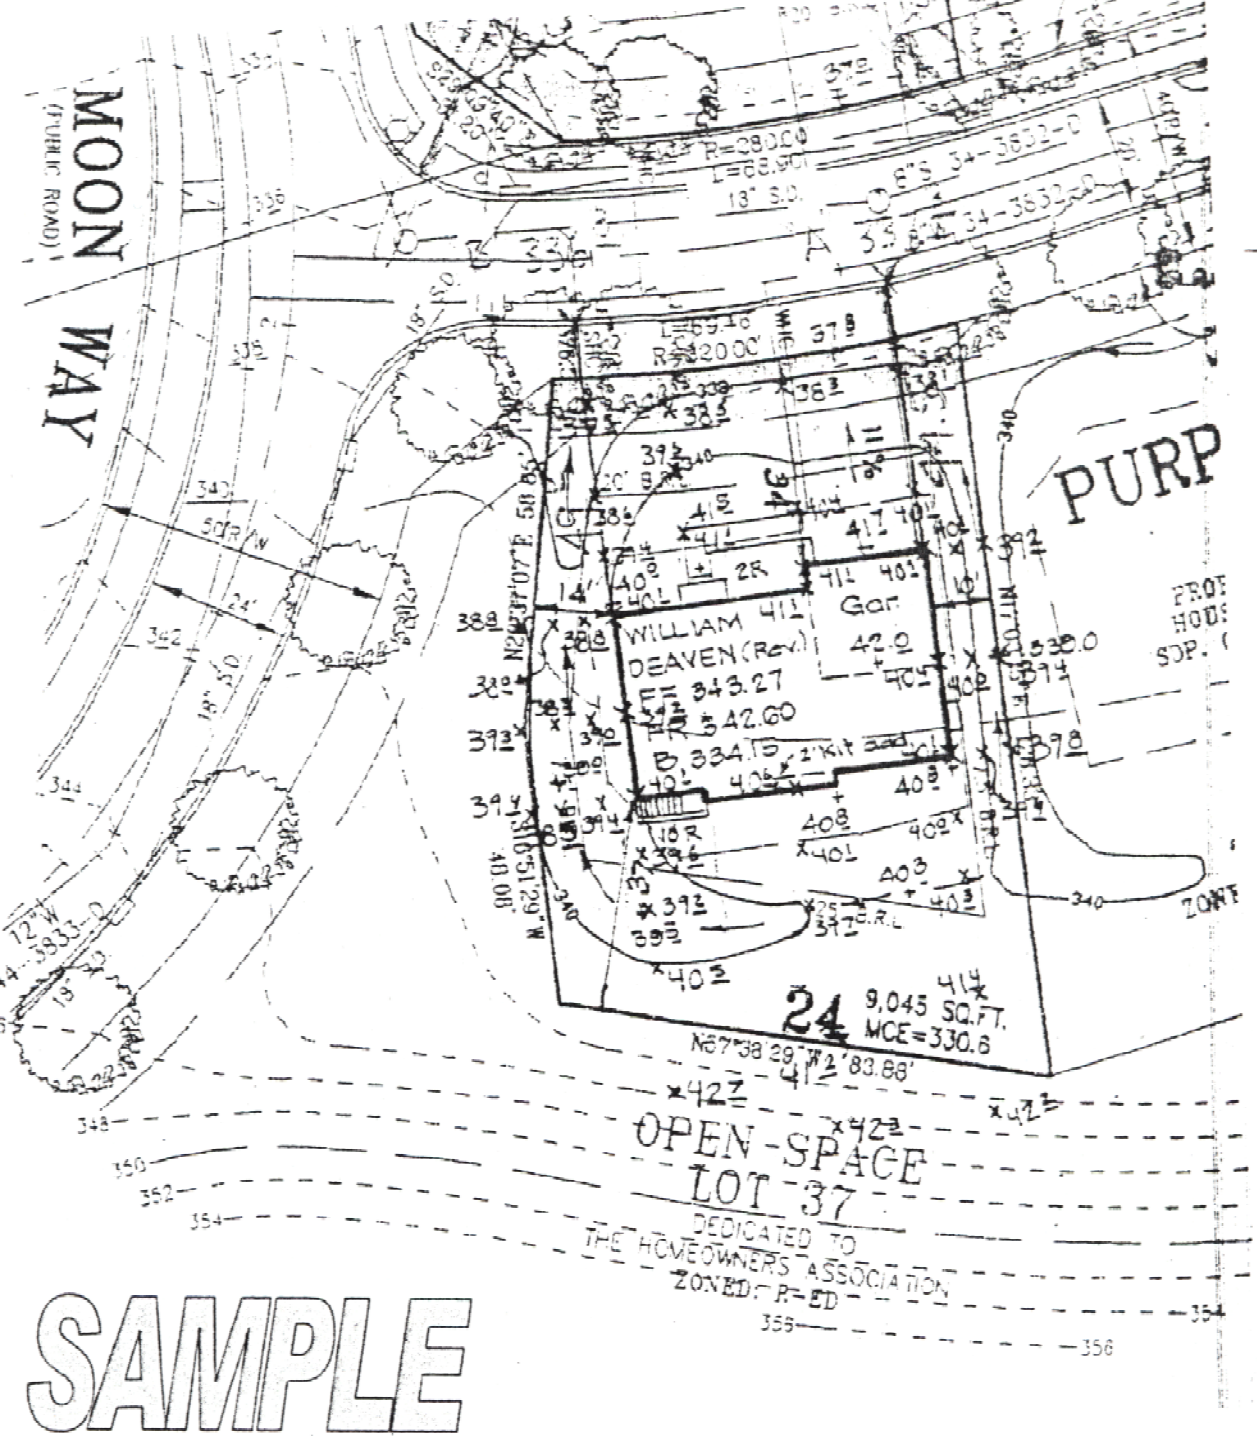

GRADING CERTIFICATION SKETCH		
ER TO FORMCHECK OR LOCATION DRAWING FOR BUILDING SETBACKS. DRAWING FOR ELEVATION PURPOSES ONLY.	DATE OF LATEST FIELD WORK: 05-03-01	
	DRAWN BY :	SCALE : 1"=30'
	CHECKED BY :	

EFN Engineering Firm's Name
Firm's Address, Telephone number and fax

Subdivision Name
Lot Number
Property Address