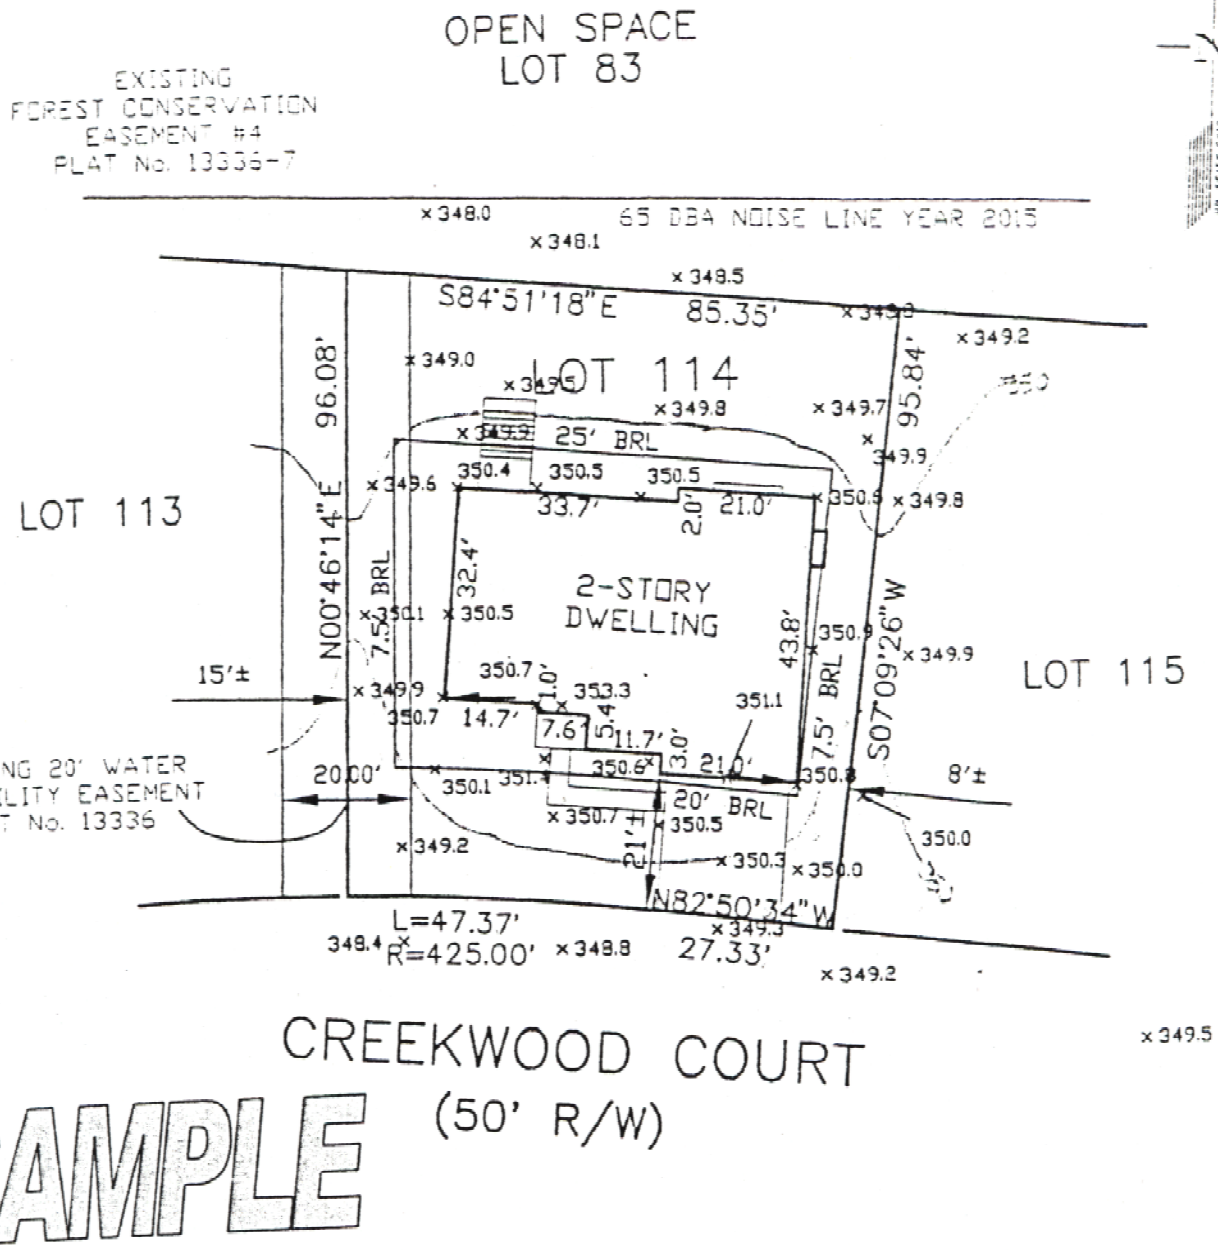

SAMPLE

GRADING CERTIFICATION SKETCH	DATE OF LATEST FIELD WORK: 05-05-01	
ER TO FORMCHECK OR LOCATION DRAWING FOR BUILDING SETBACKS. DRAWING FOR ELEVATION PURPOSES ONLY.	DRAWN BY :	SCALE : 1"=30'
	CHECKED BY :	

EFN Engineering Firm's Name
Firm's Address, Telephone number and fax

Subdivision Name
Lot Number
Property Address