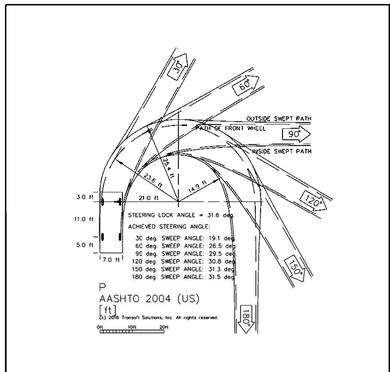

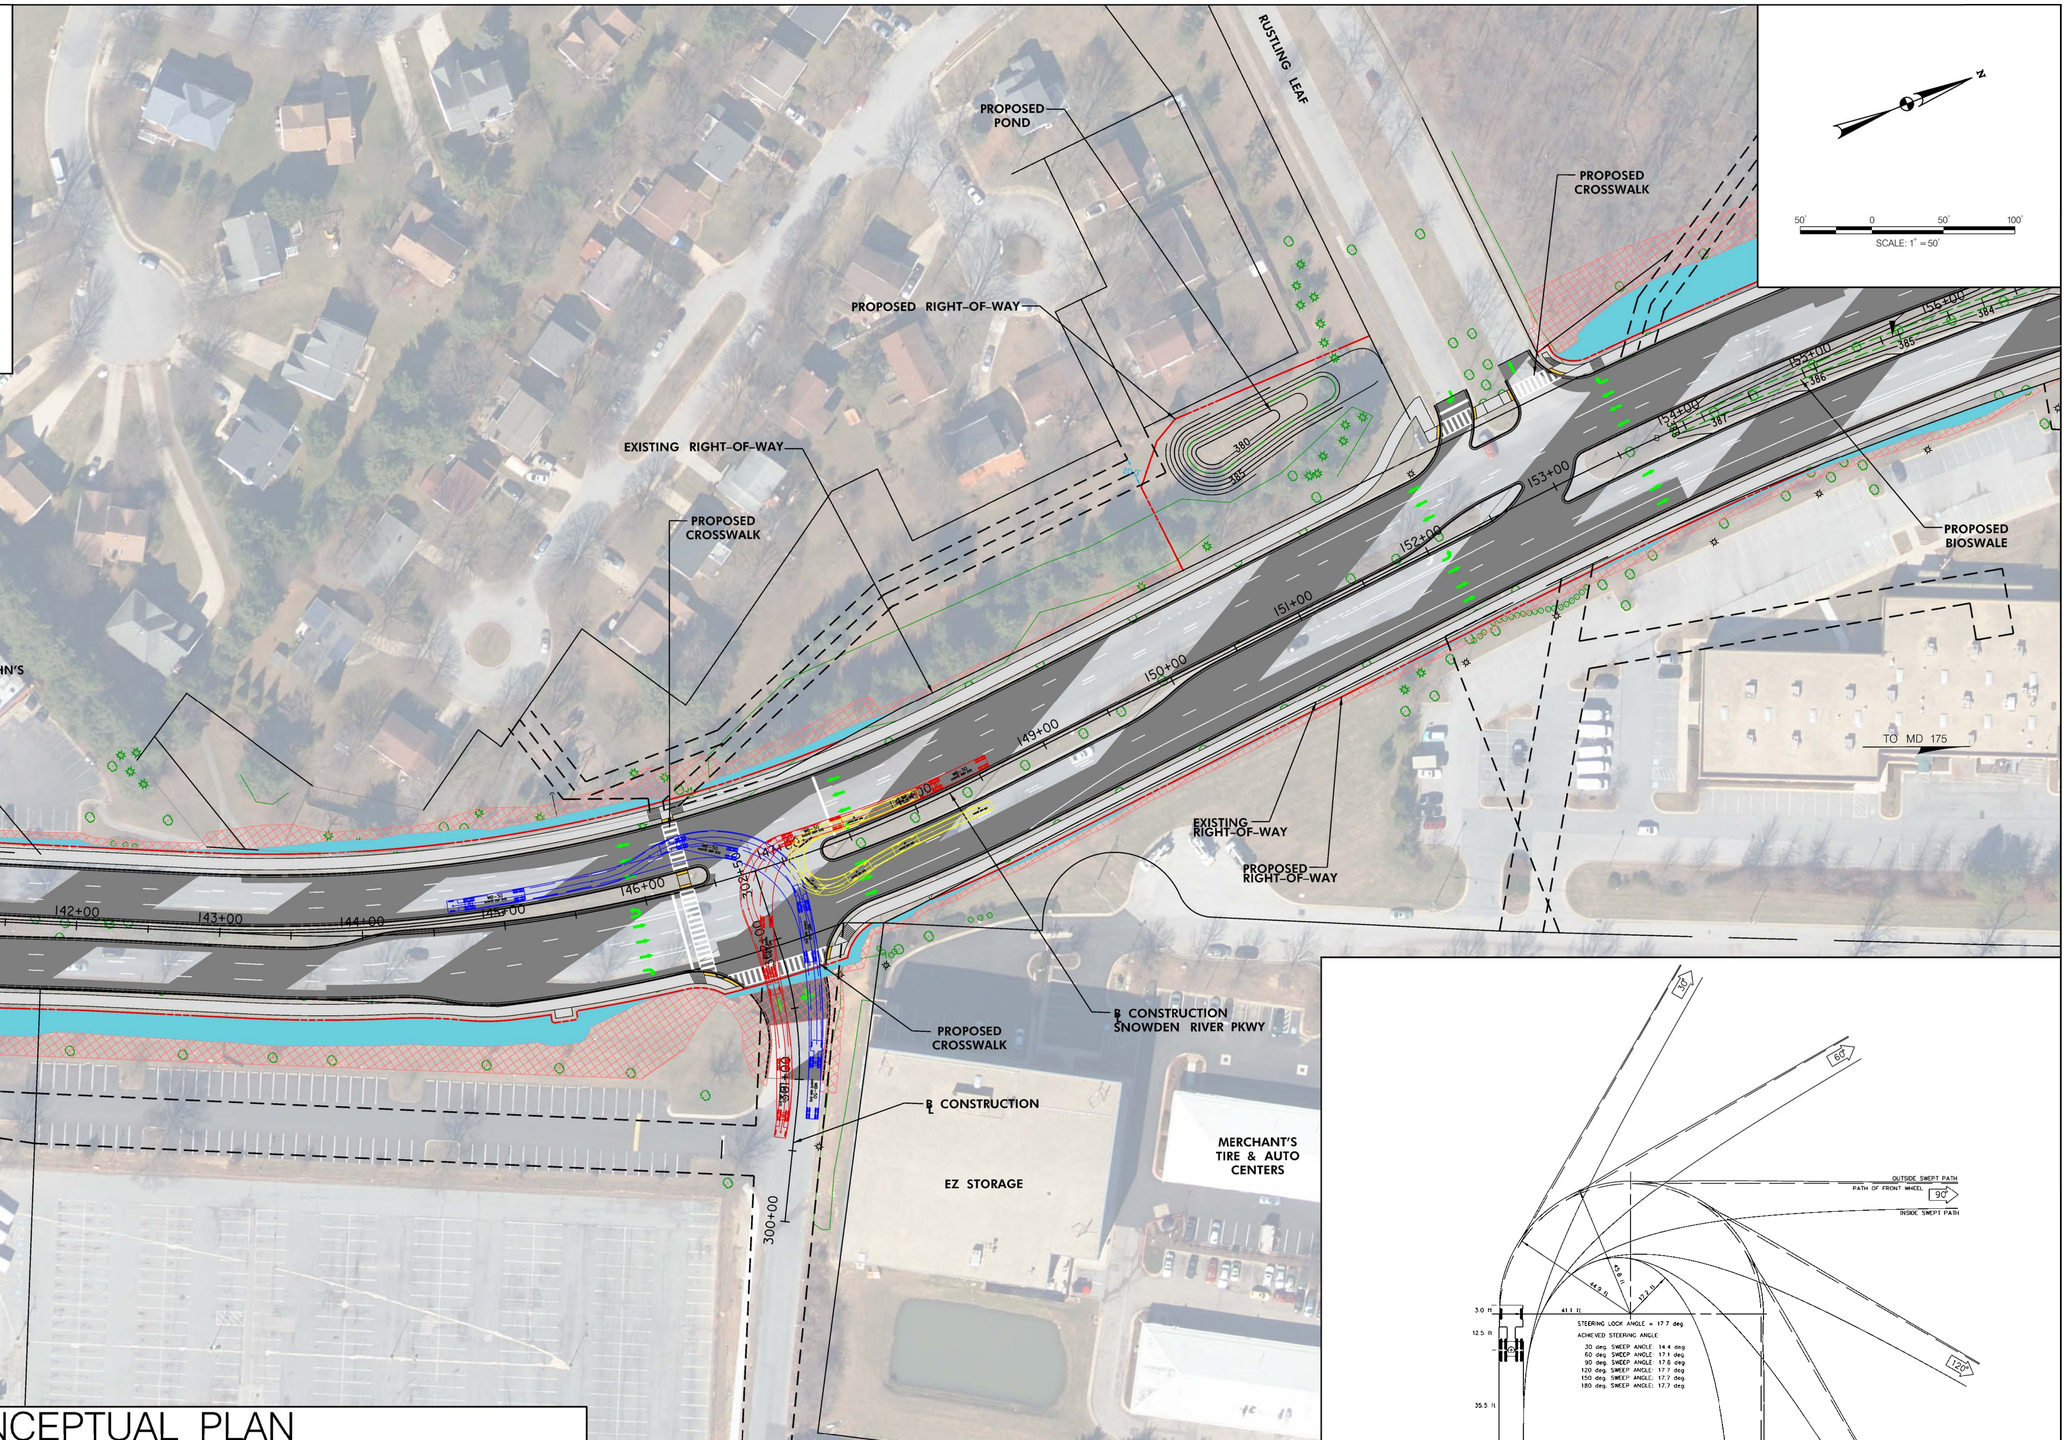

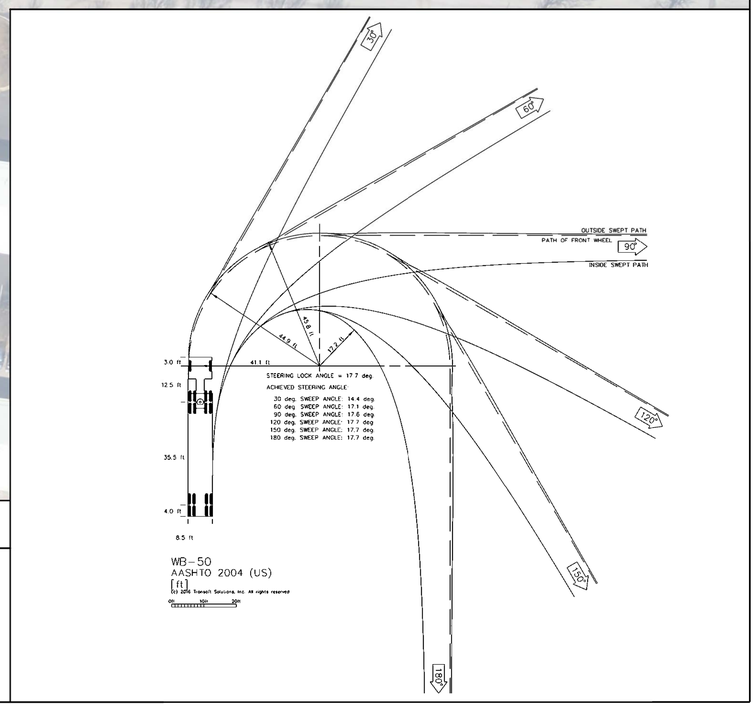

CONCEPTUAL PLAN

BROKEN LAND PARKWAY

WB MD 32 RAMP TO SNOWDEN RIVER PARKWAY

ELECTION DISTRICT NO. 3

COLUMBIA, MARYLAND

LEGEND

- FULL DEPTH PAVING
- 1.5" GRINDING/OVERLAY
- CONCRETE SIDEWALK
- TEMPORARY CONSTRUCTION EASMENT
- PAVEMENT REMOVAL
- REVERTIBLE EASEMENT
- PROPOSED RIGHT-OF-WAY
- EXISTING RIGHT-OF-WAY
- EXISTING EASEMENT