Frederick Road Sidewalk Connection – Capital Project No. K–5061

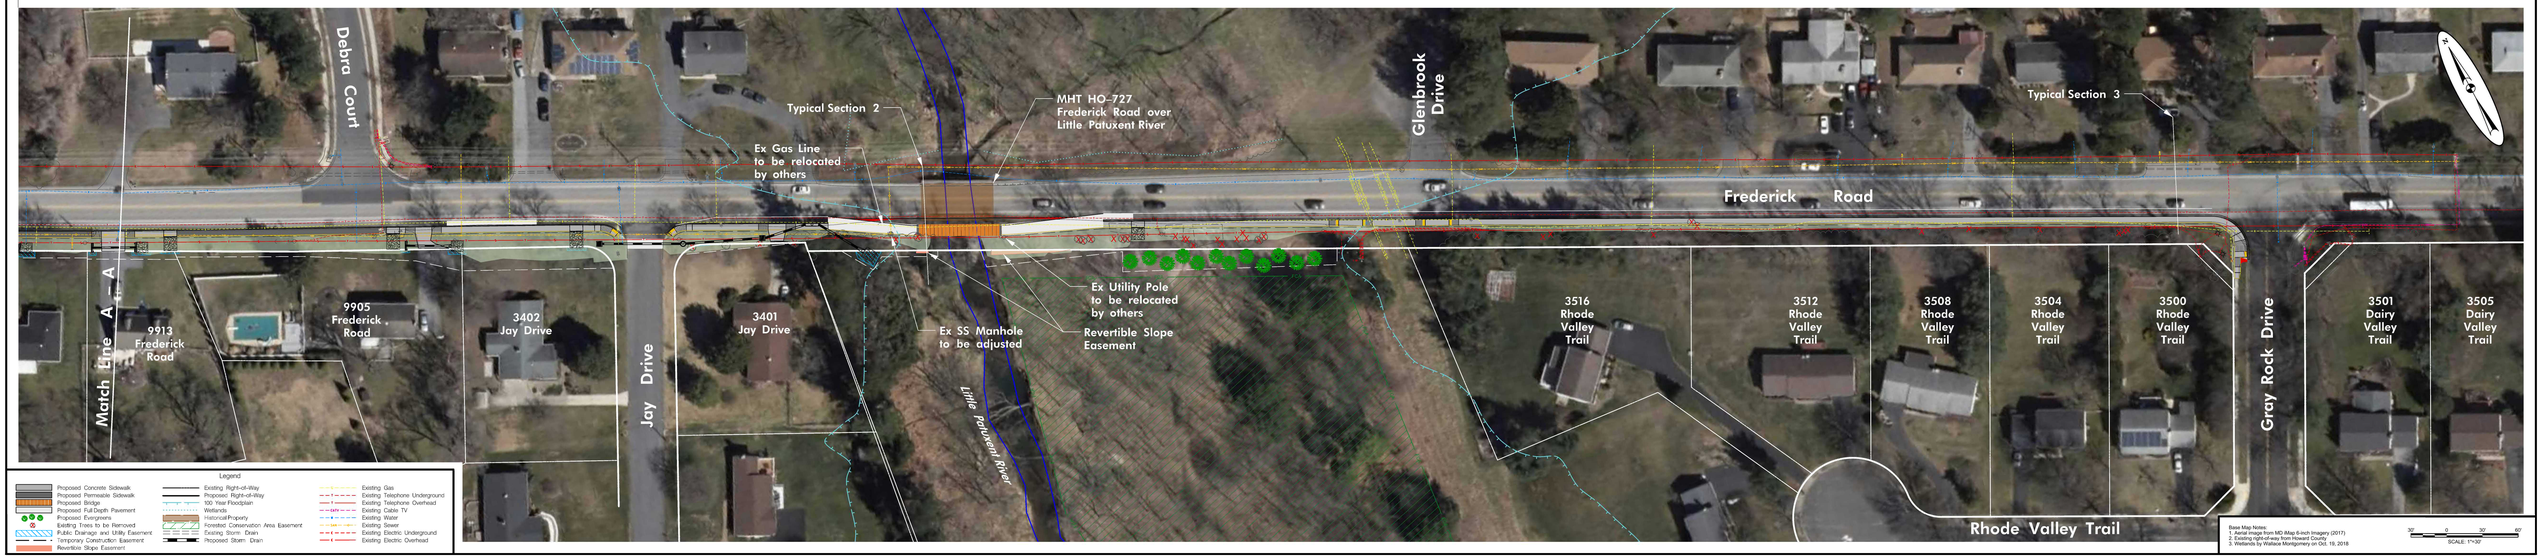

Legend

- Proposed Concrete Sidewalk
- Proposed Permeable Sidewalk
- Proposed Bridge
- Proposed Full Depth Pavement
- Proposed Evergreens
- Existing Trees to be Removed
- Public Drainage and Utility Easement
- Temporary Construction Easement
- Revertible Slope Easement
- Existing Right-of-Way
- Proposed Right-of-Way
- 100 Year Floodplain
- Wetlands
- Historical Property
- Forested Conservation Area Easement
- Existing Storm Drain
- Proposed Storm Drain
- Existing Gas
- Existing Telephone Underground
- Existing Telephone Overhead
- Existing Cable TV
- Existing Water
- Existing Sewer
- Existing Electric Underground
- Existing Electric Overhead

Base Map Notes:
1. Aerial photo from MD iMap 6-inch Imagery (2017)
2. Existing right-of-way from Howard County
3. Wetlands by Wallace Montgomery on Oct. 15, 2018

SCALE: 1"=30'