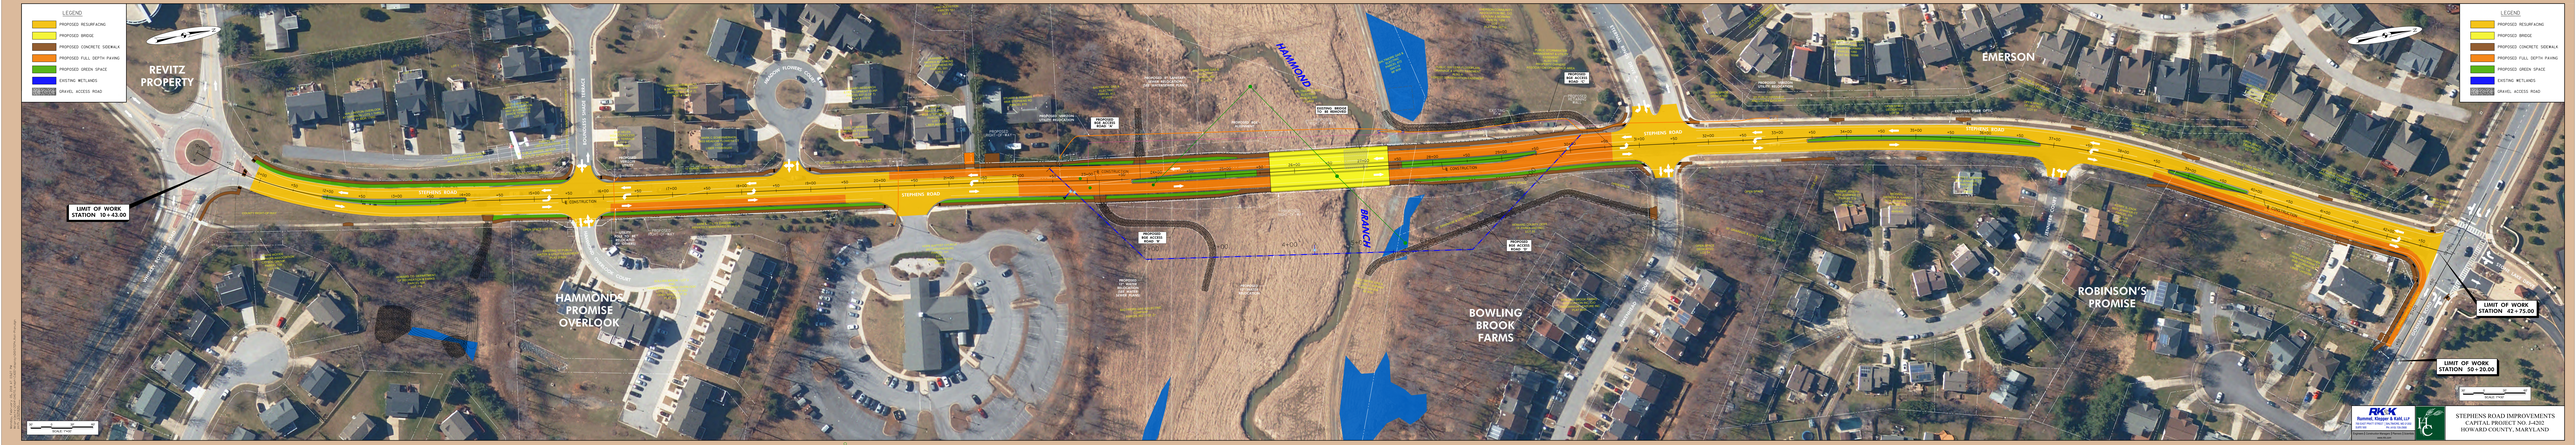
LEGEND
PROPOSED RESURFACING
PROPOSED BRIDGE
PROPOSED CONCRETE SIDEWALK
PROPOSED FULL DEPTH PAVING
PROPOSED GREEN SPACE
EXISTING WETLANDS
GRAVEL ACCESS ROAD
REVITZ PROPERTY
LIMIT OF WORK STATION 10+43.00
STEPHENS ROAD
CONSTRUCTION
BOUNDARY SUMMIT TERRACE
HAMMONDS PROMISE OVERLOOK
HAMMOND BRANCH
BOWLING BROOK FARMS
EMERSON
ROBINSON'S PROMISE
LIMIT OF WORK STATION 42+75.00
LIMIT OF WORK STATION 50+20.00
SCALE: 1"=50'
RK&K
Rummel, Klepper & Kahl, LLP
STEPHENS ROAD IMPROVEMENTS
CAPITAL PROJECT NO. J-4202
HOWARD COUNTY, MARYLAND