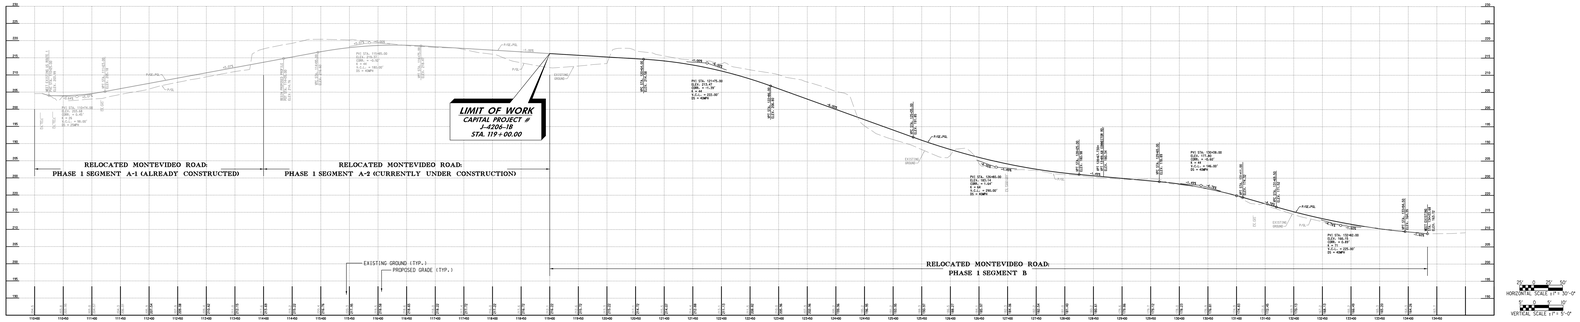

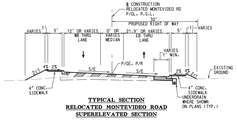

TYPICAL SECTION
RELOCATED MONTEVIDEO ROAD
SUPERELEVATED SECTION
STA. 130+44 TO STA. STA. 134+50

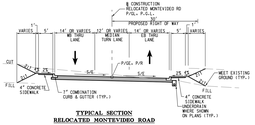

TYPICAL SECTION
RELOCATED MONTEVIDEO ROAD
SUPERELEVATED SECTION
STA. 129+23 TO STA. 130+44

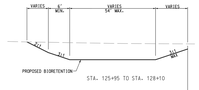

STA. 125+95 TO STA. 128+10

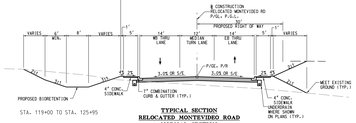

STA. 119+00 TO STA. 125+95

TYPICAL SECTION
RELOCATED MONTEVIDEO ROAD
NORMAL SECTION
STA. 119+00 TO STA. 128+10

RELOCATED MONTEVIDEO ROAD
PHASE 1 SEGMENT B
PROPOSED DESIGN

PUBLIC MEETING DISPLAY

DATE: FEBRUARY 24, 2022

50' 0 50' 100'
SCALE: 1" = 50'