

New Cut Road

Old Leaf Court

College Avenue

New Access Drive

Existing Drive
to be Improved

Existing Drives
to Remain

Lot 1
Existing House
to Remain

Lot 2

Lot 3

Lot 4

Lot 5

Lot 6

Existing House
to Remain

Open Space Lot 8
3.038 Acres to be Conveyed
to the Department of
Recreation and Parks

Forest Conservation
Retention Easement
2.99 Acres

H.O.A Open Space
Lot 7

Sand Filter

Retaining Wall

Retaining Wall

H.O.A Open Space - Lot 7




1"=100'
(at 11 X 17)

EXSITE
ENGINEERING
AND
SURVEYING, LLC

Timber Woods


Lots 1-6 and Open Space Lots 7 & 8

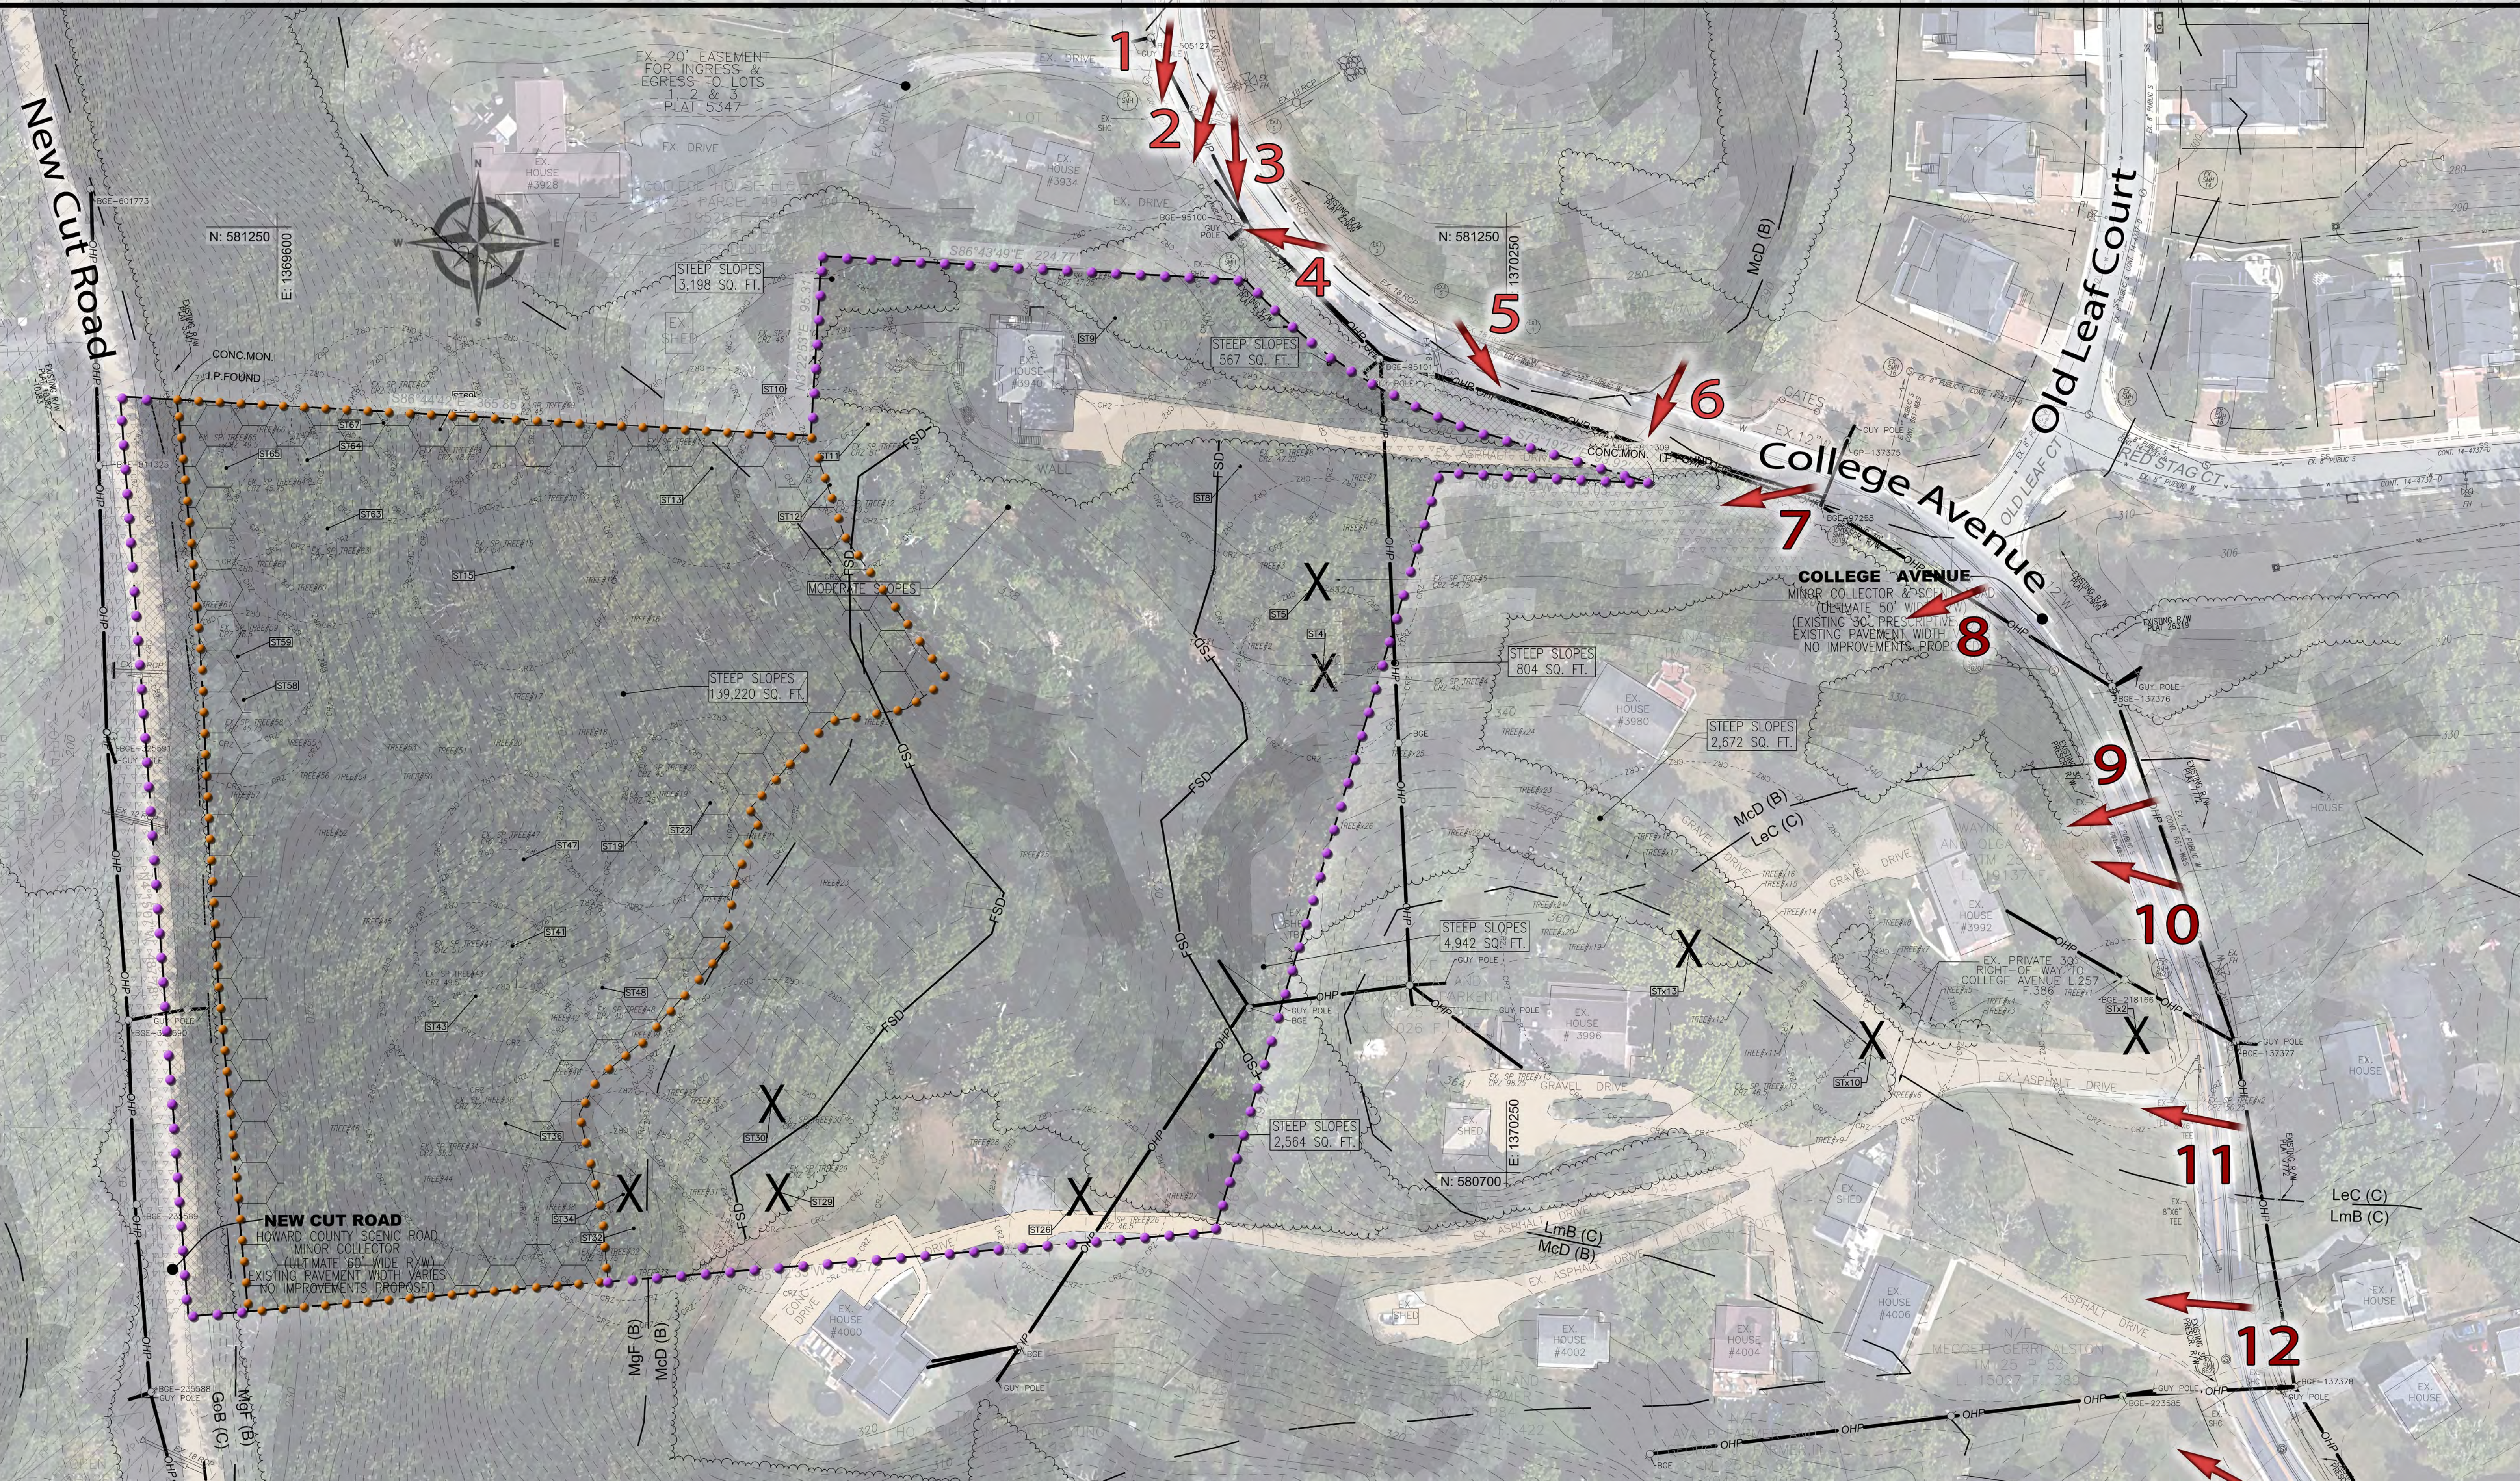

EXSITE
ENGINEERING
AND
SURVEYING, LLC

Timber Woods




Lots 1-6 and Open Space Lots 7 & 8

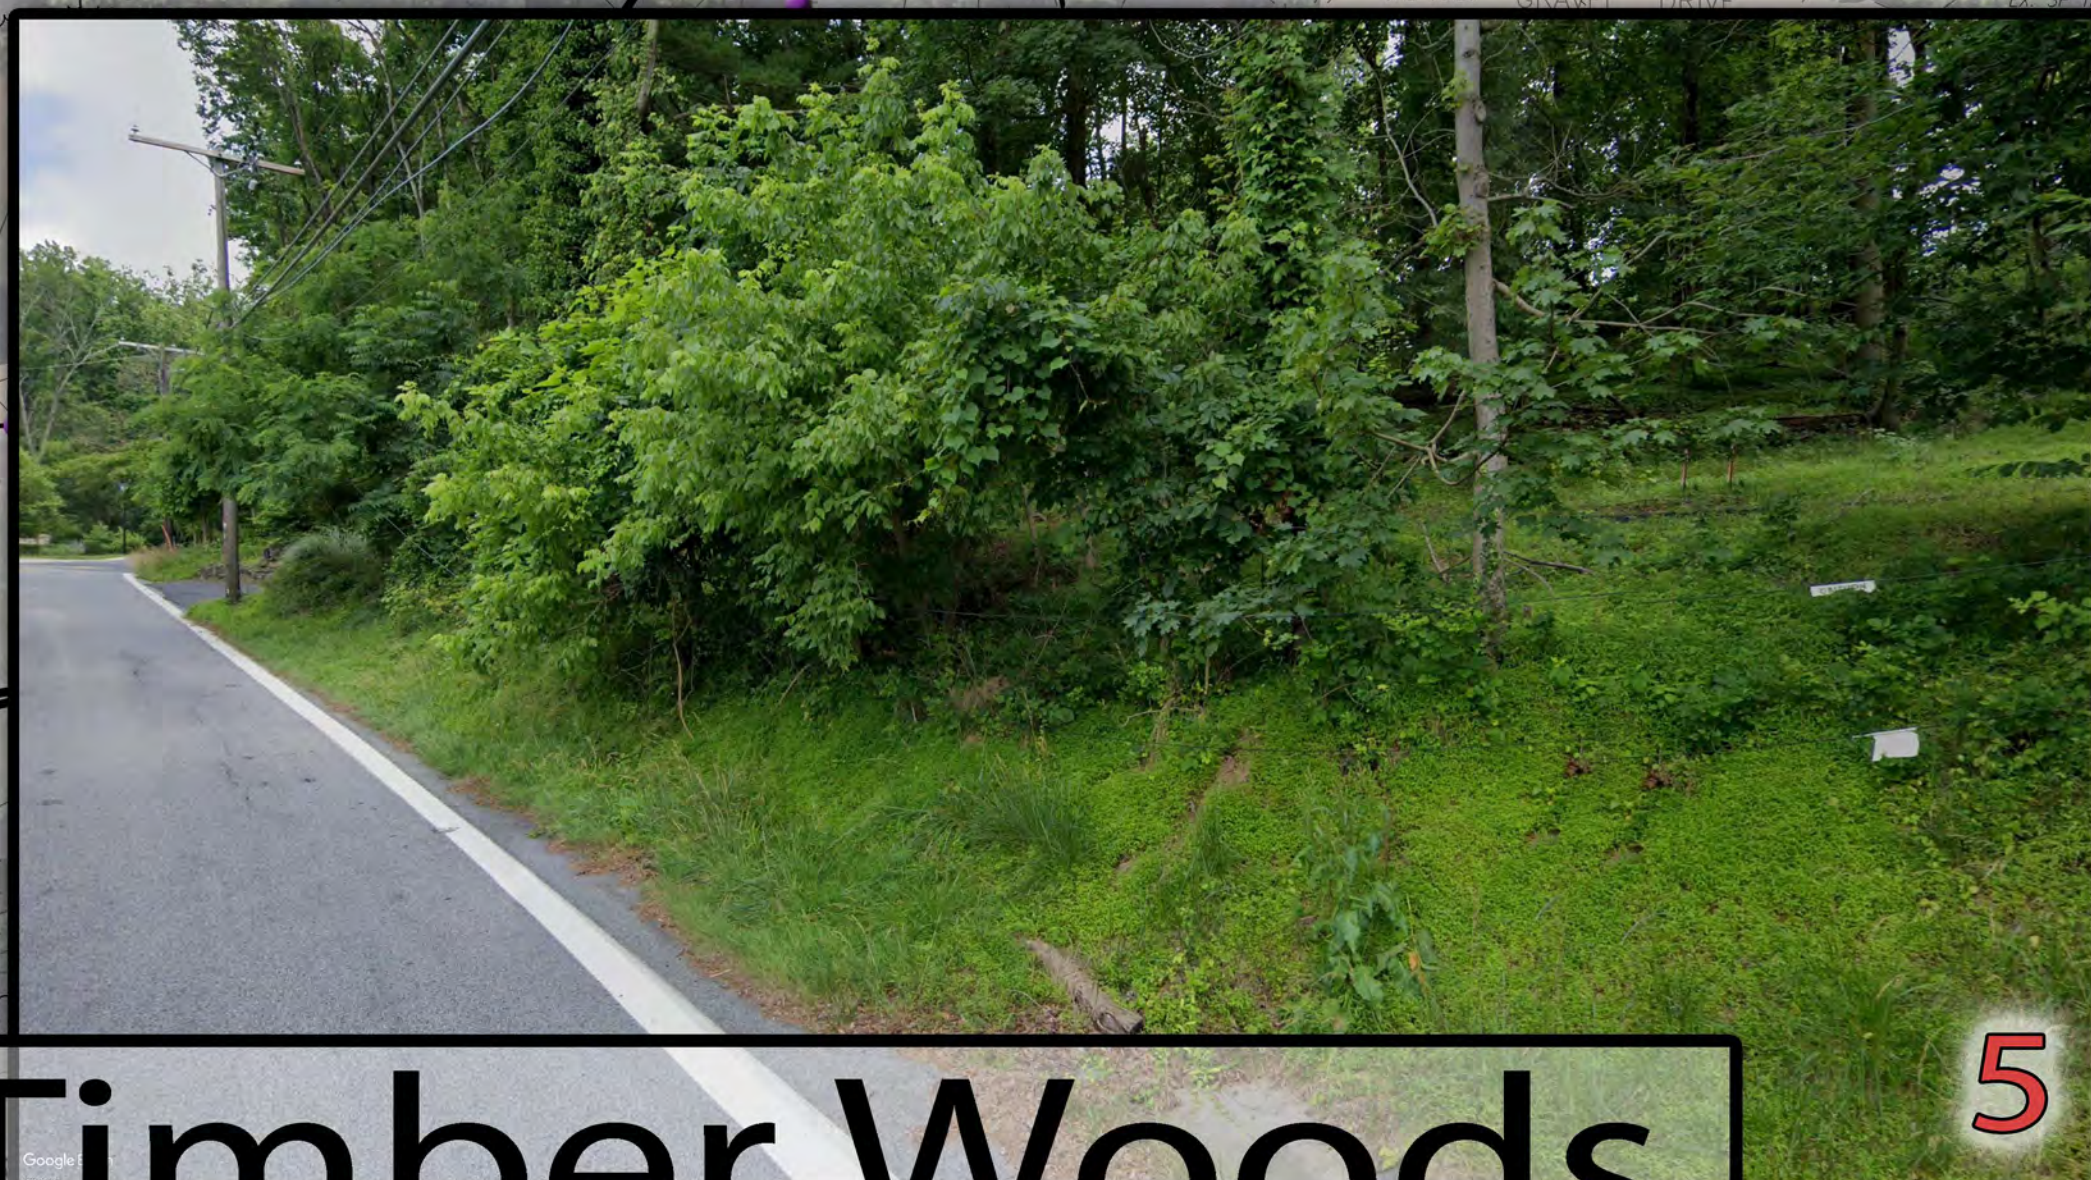

EXSITE
ENGINEERING
AND
SURVEYING, LLC

Timber Woods



Lots 1-6 and Open Space Lots 7 & 8

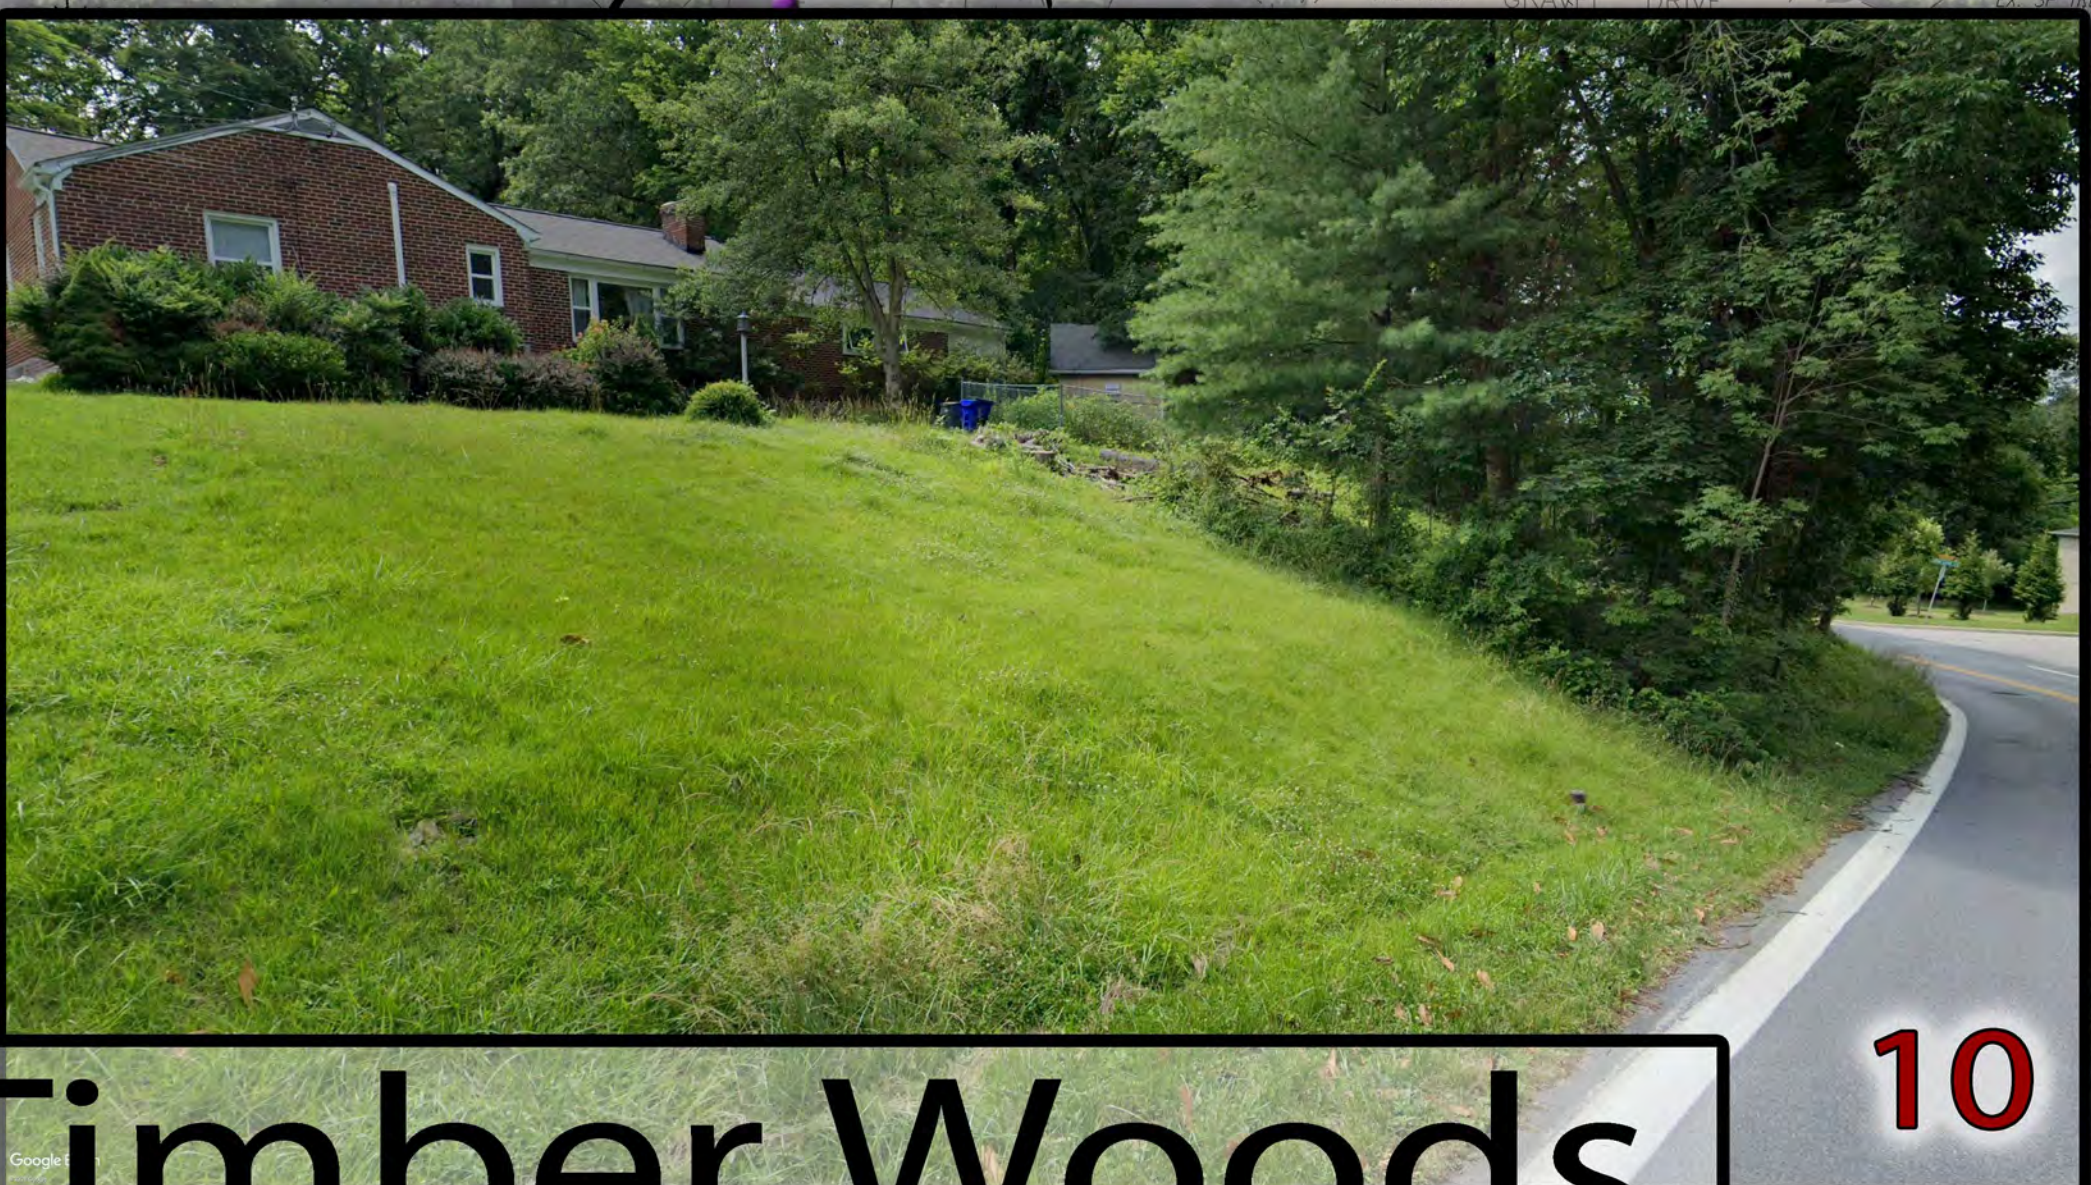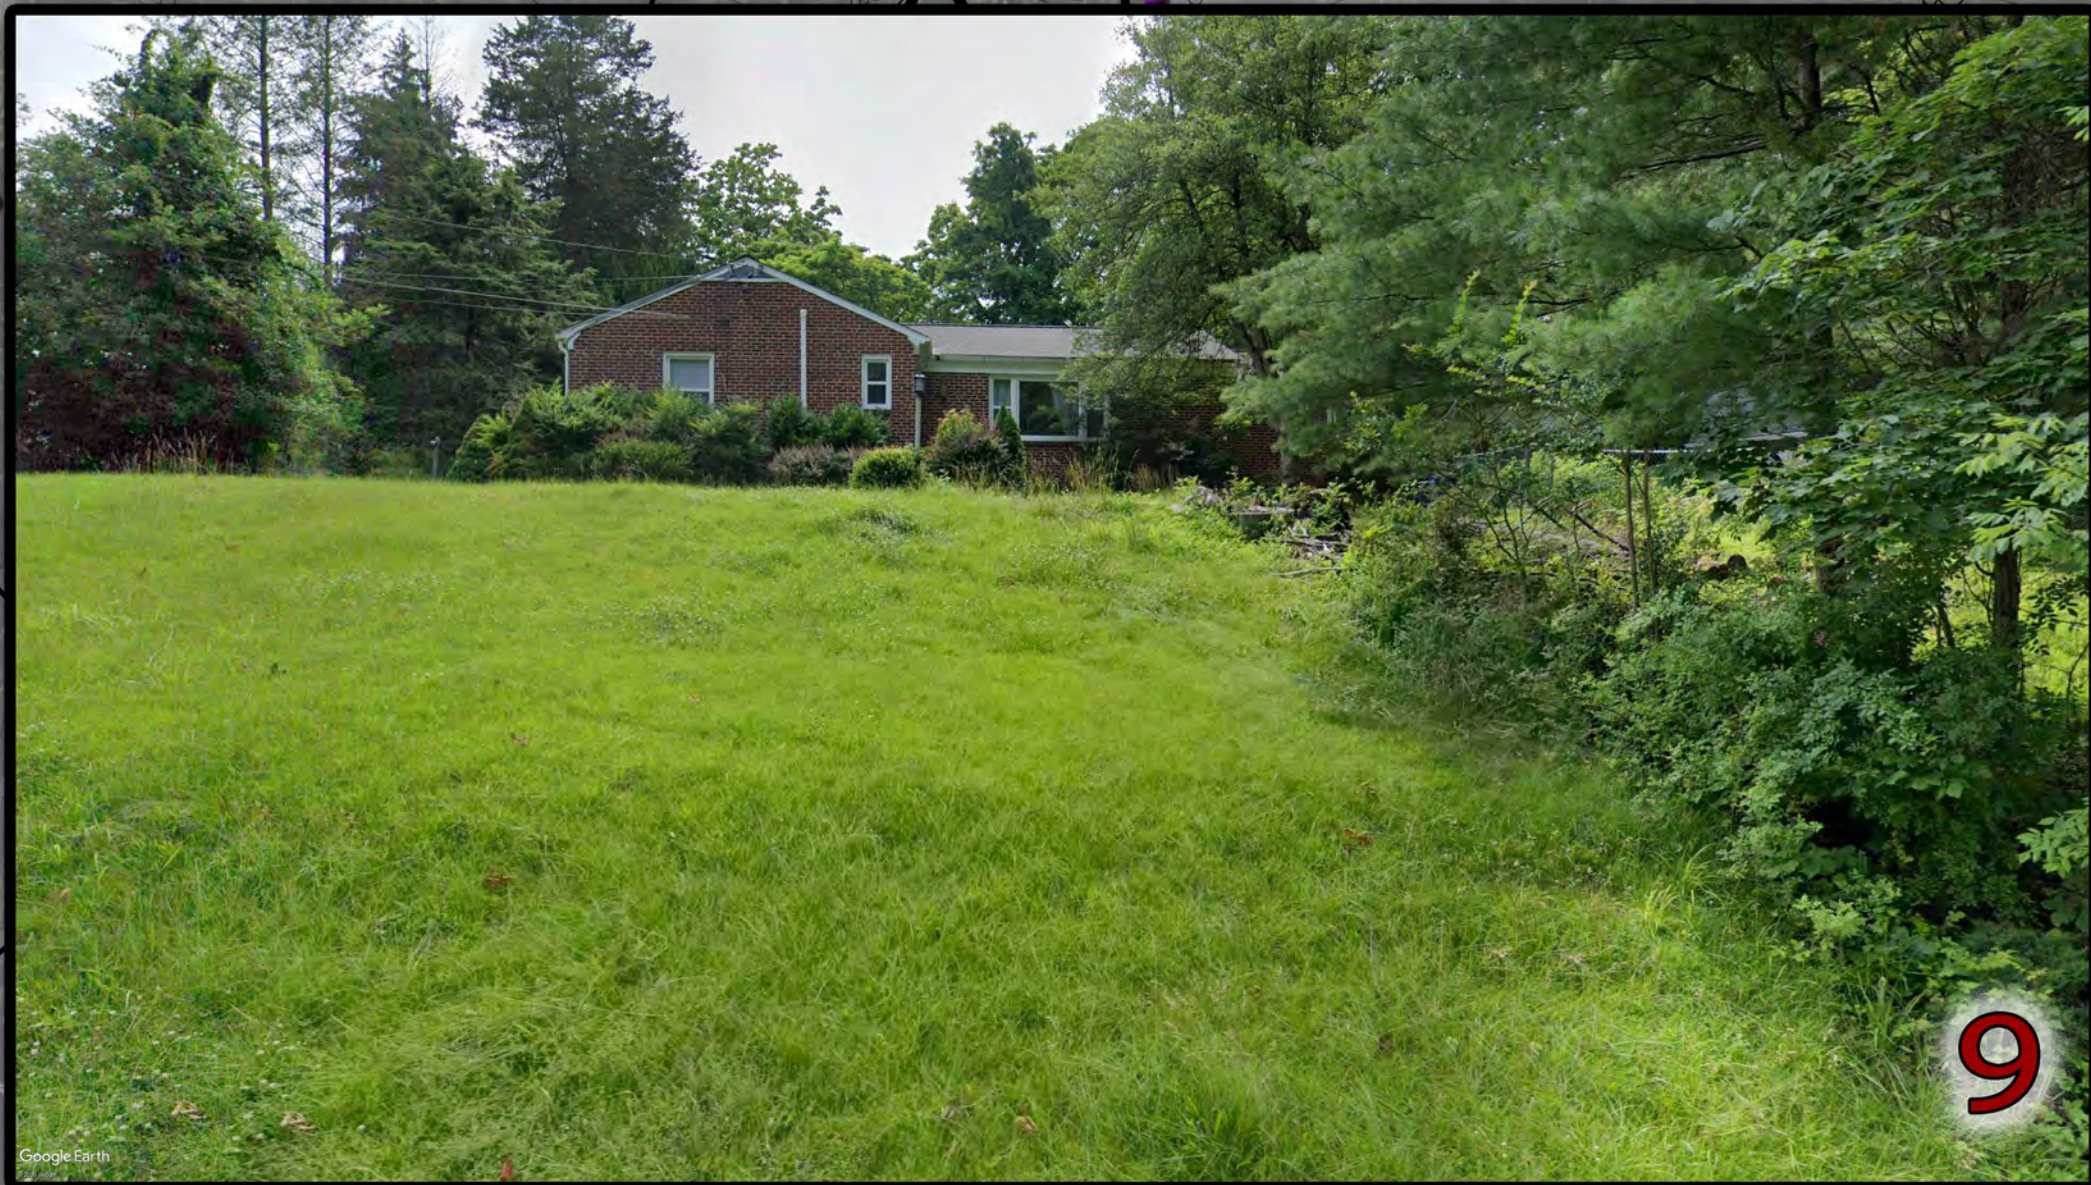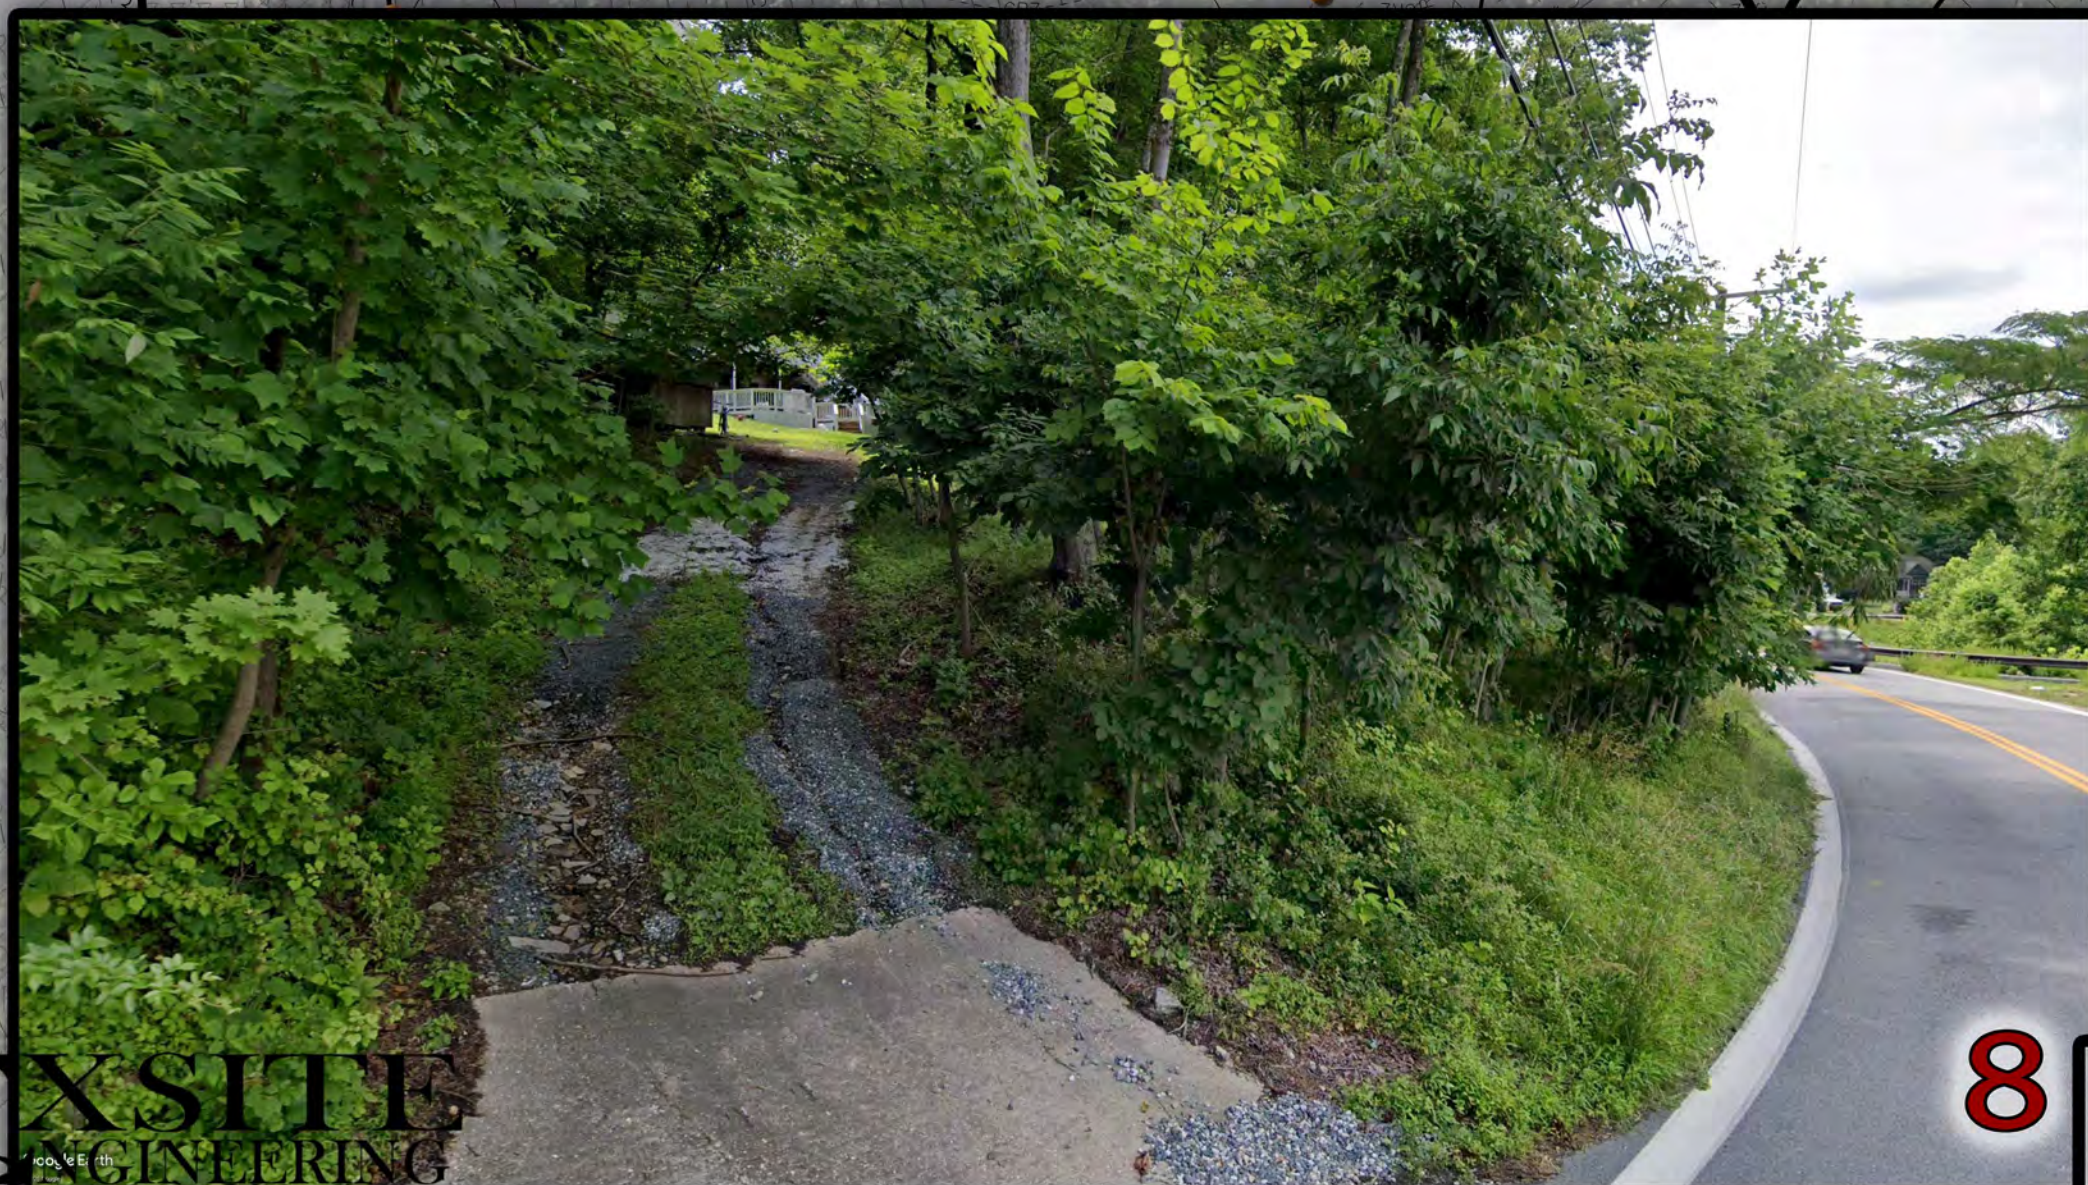

EXSITE
ENGINEERING
AND
SURVEYING, LLC

Timber Woods

Lots 1-6 and Open Space Lots 7 & 8

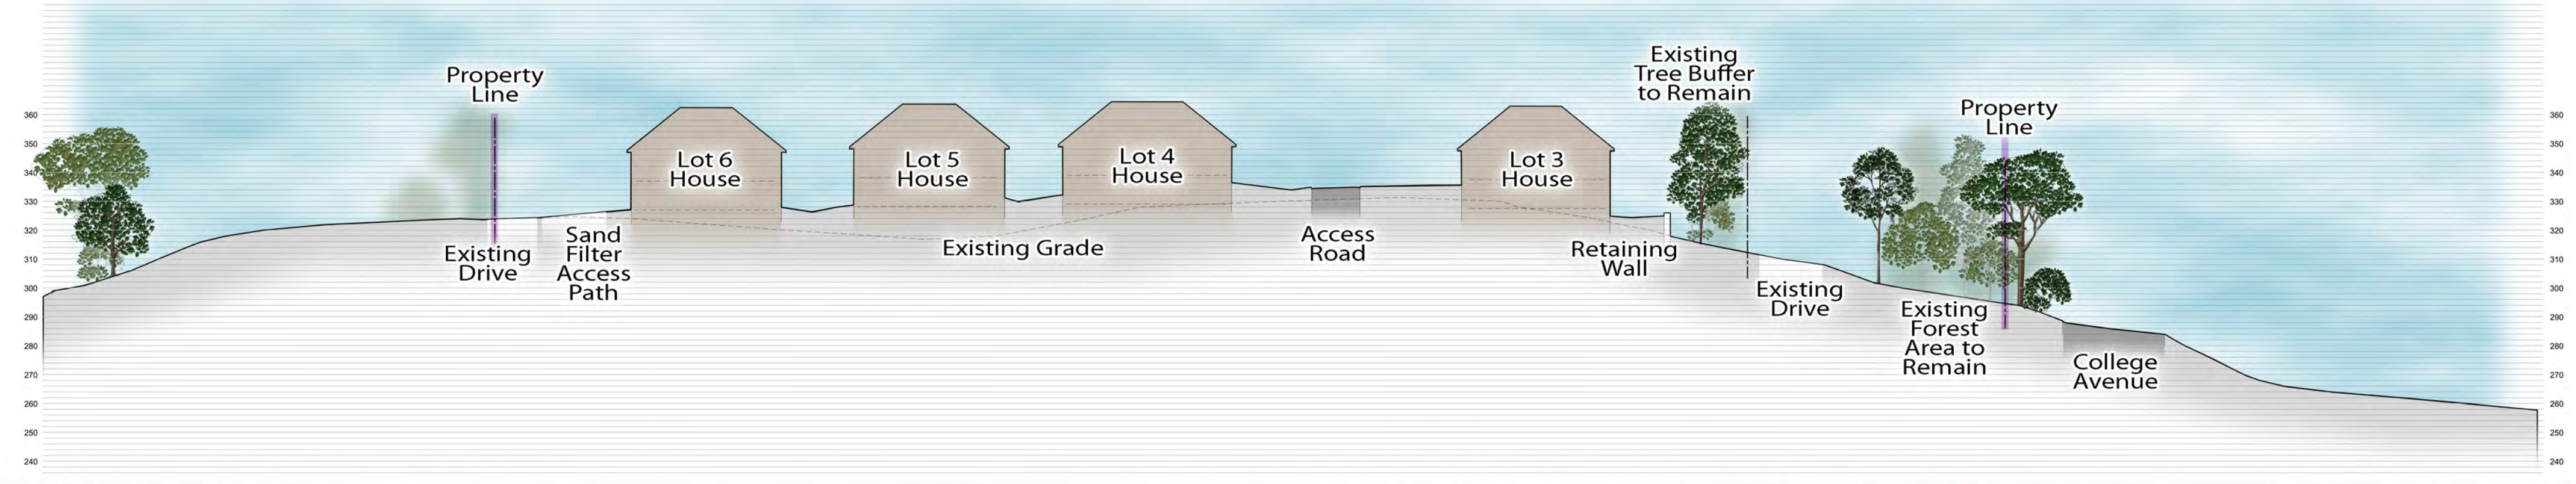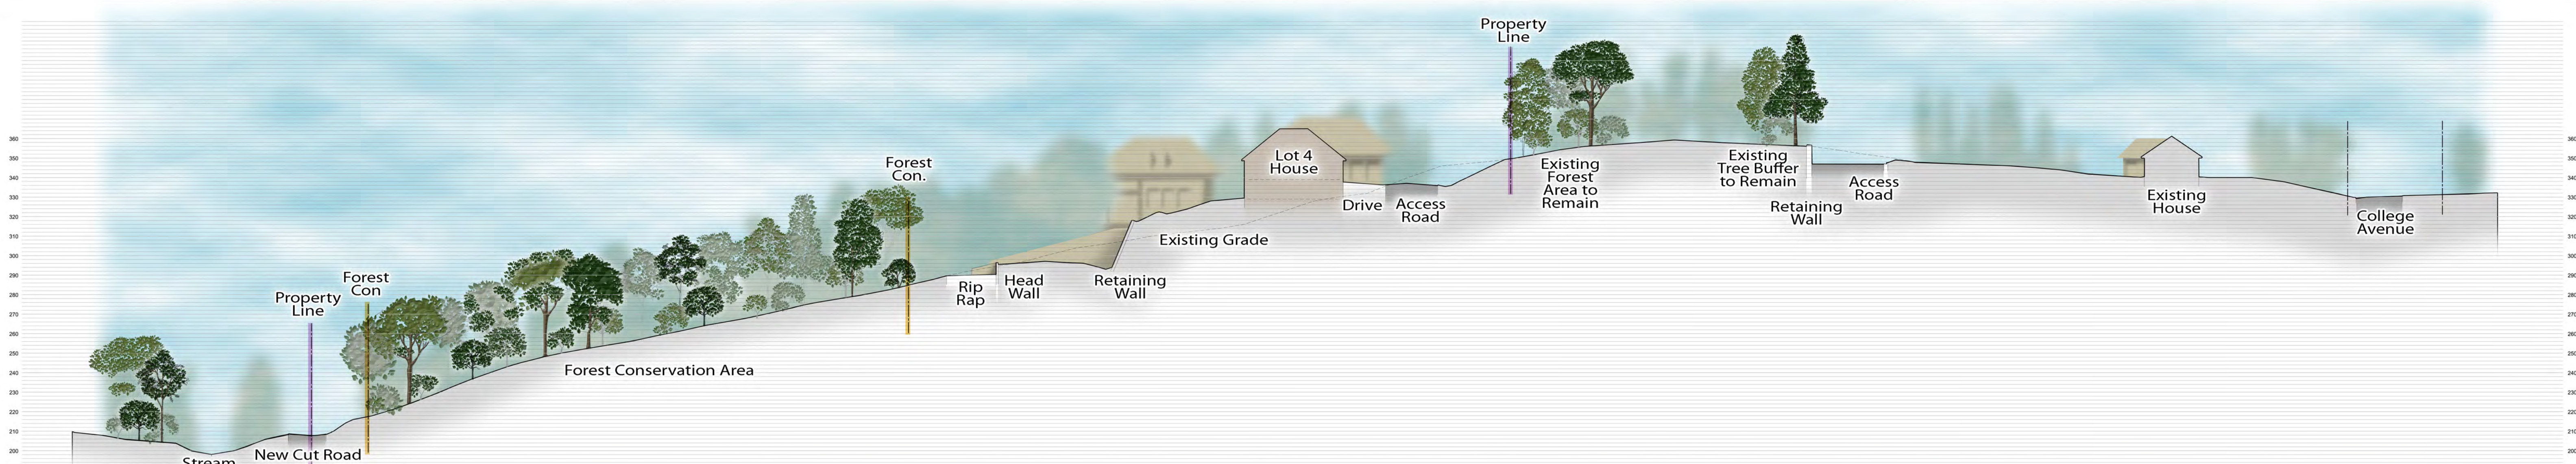

1"=80'
 (at 11 X 17)

EXSITE
 ENGINEERING
 AND
 SURVEYING, LLC

Timber Woods

Lots 1-6 and Open Space Lots 7 & 8